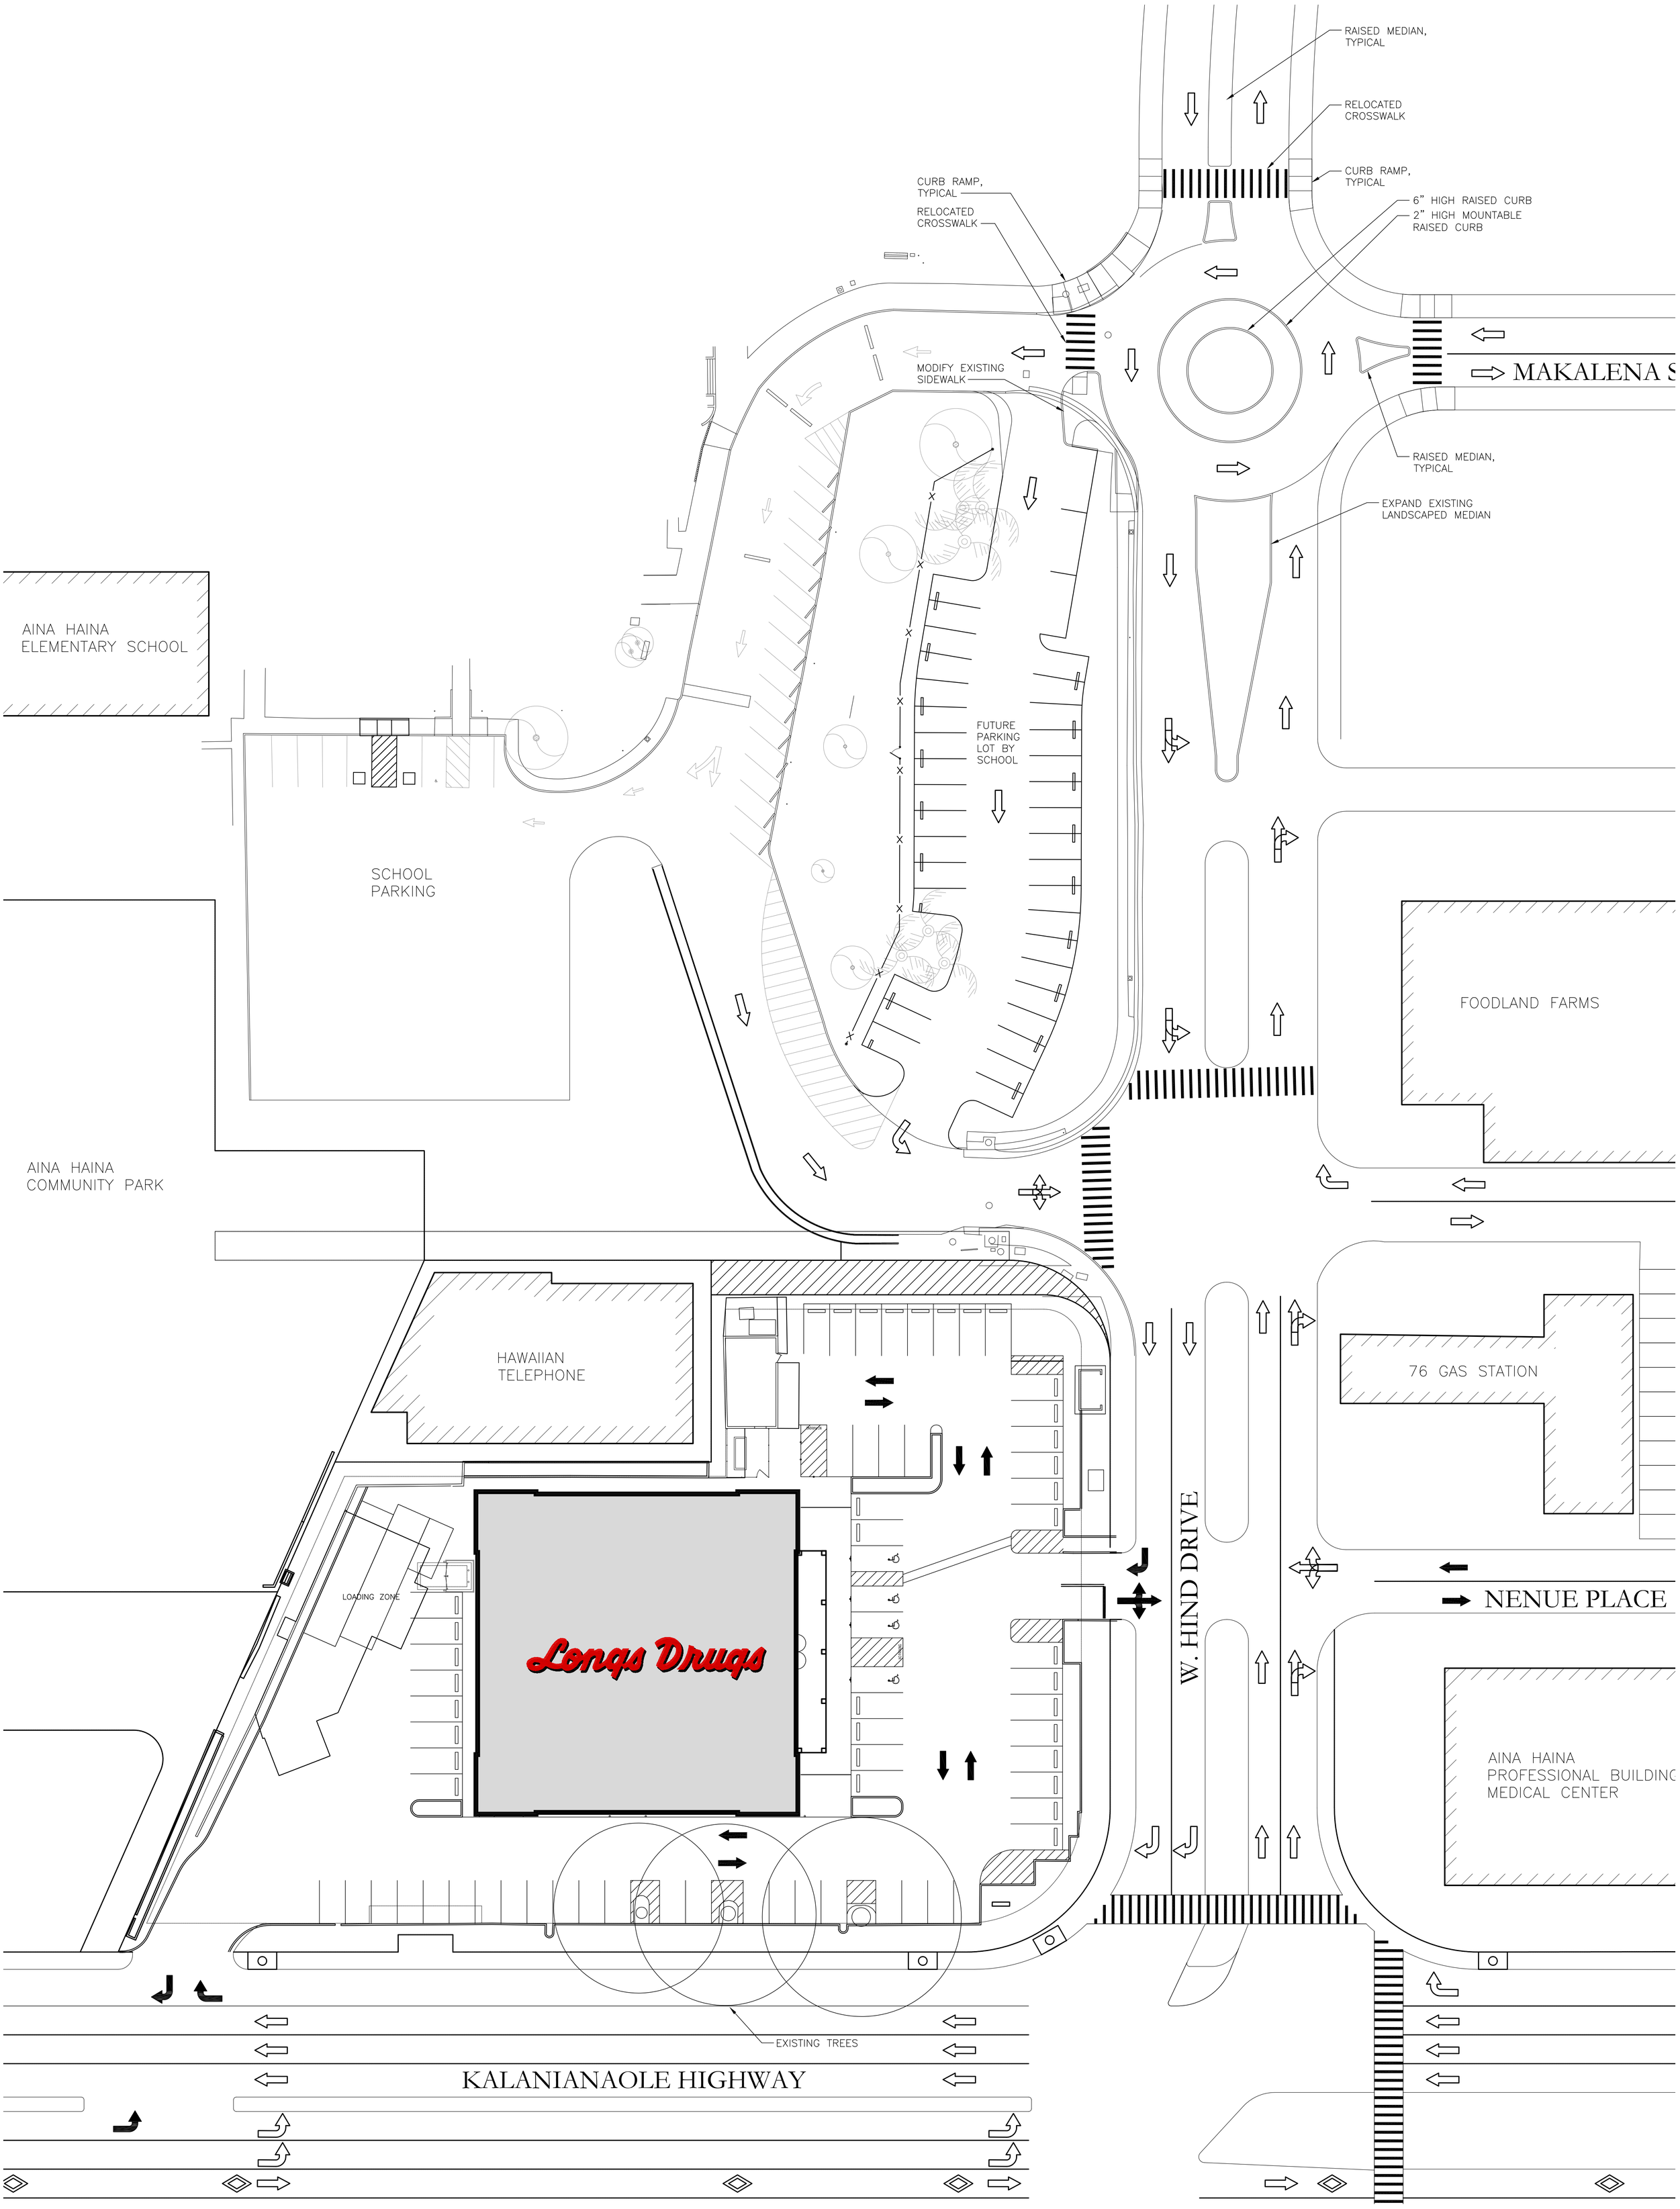

1" = 20' at full size (42 x 30")

0 20 40 60 80 100 120 160'

ARCHITECTS HAWAII LIMITED

LONGS DRUGS

AINA HAINA, HAWAII

SITE PLAN

3 FEBRUARY 2015